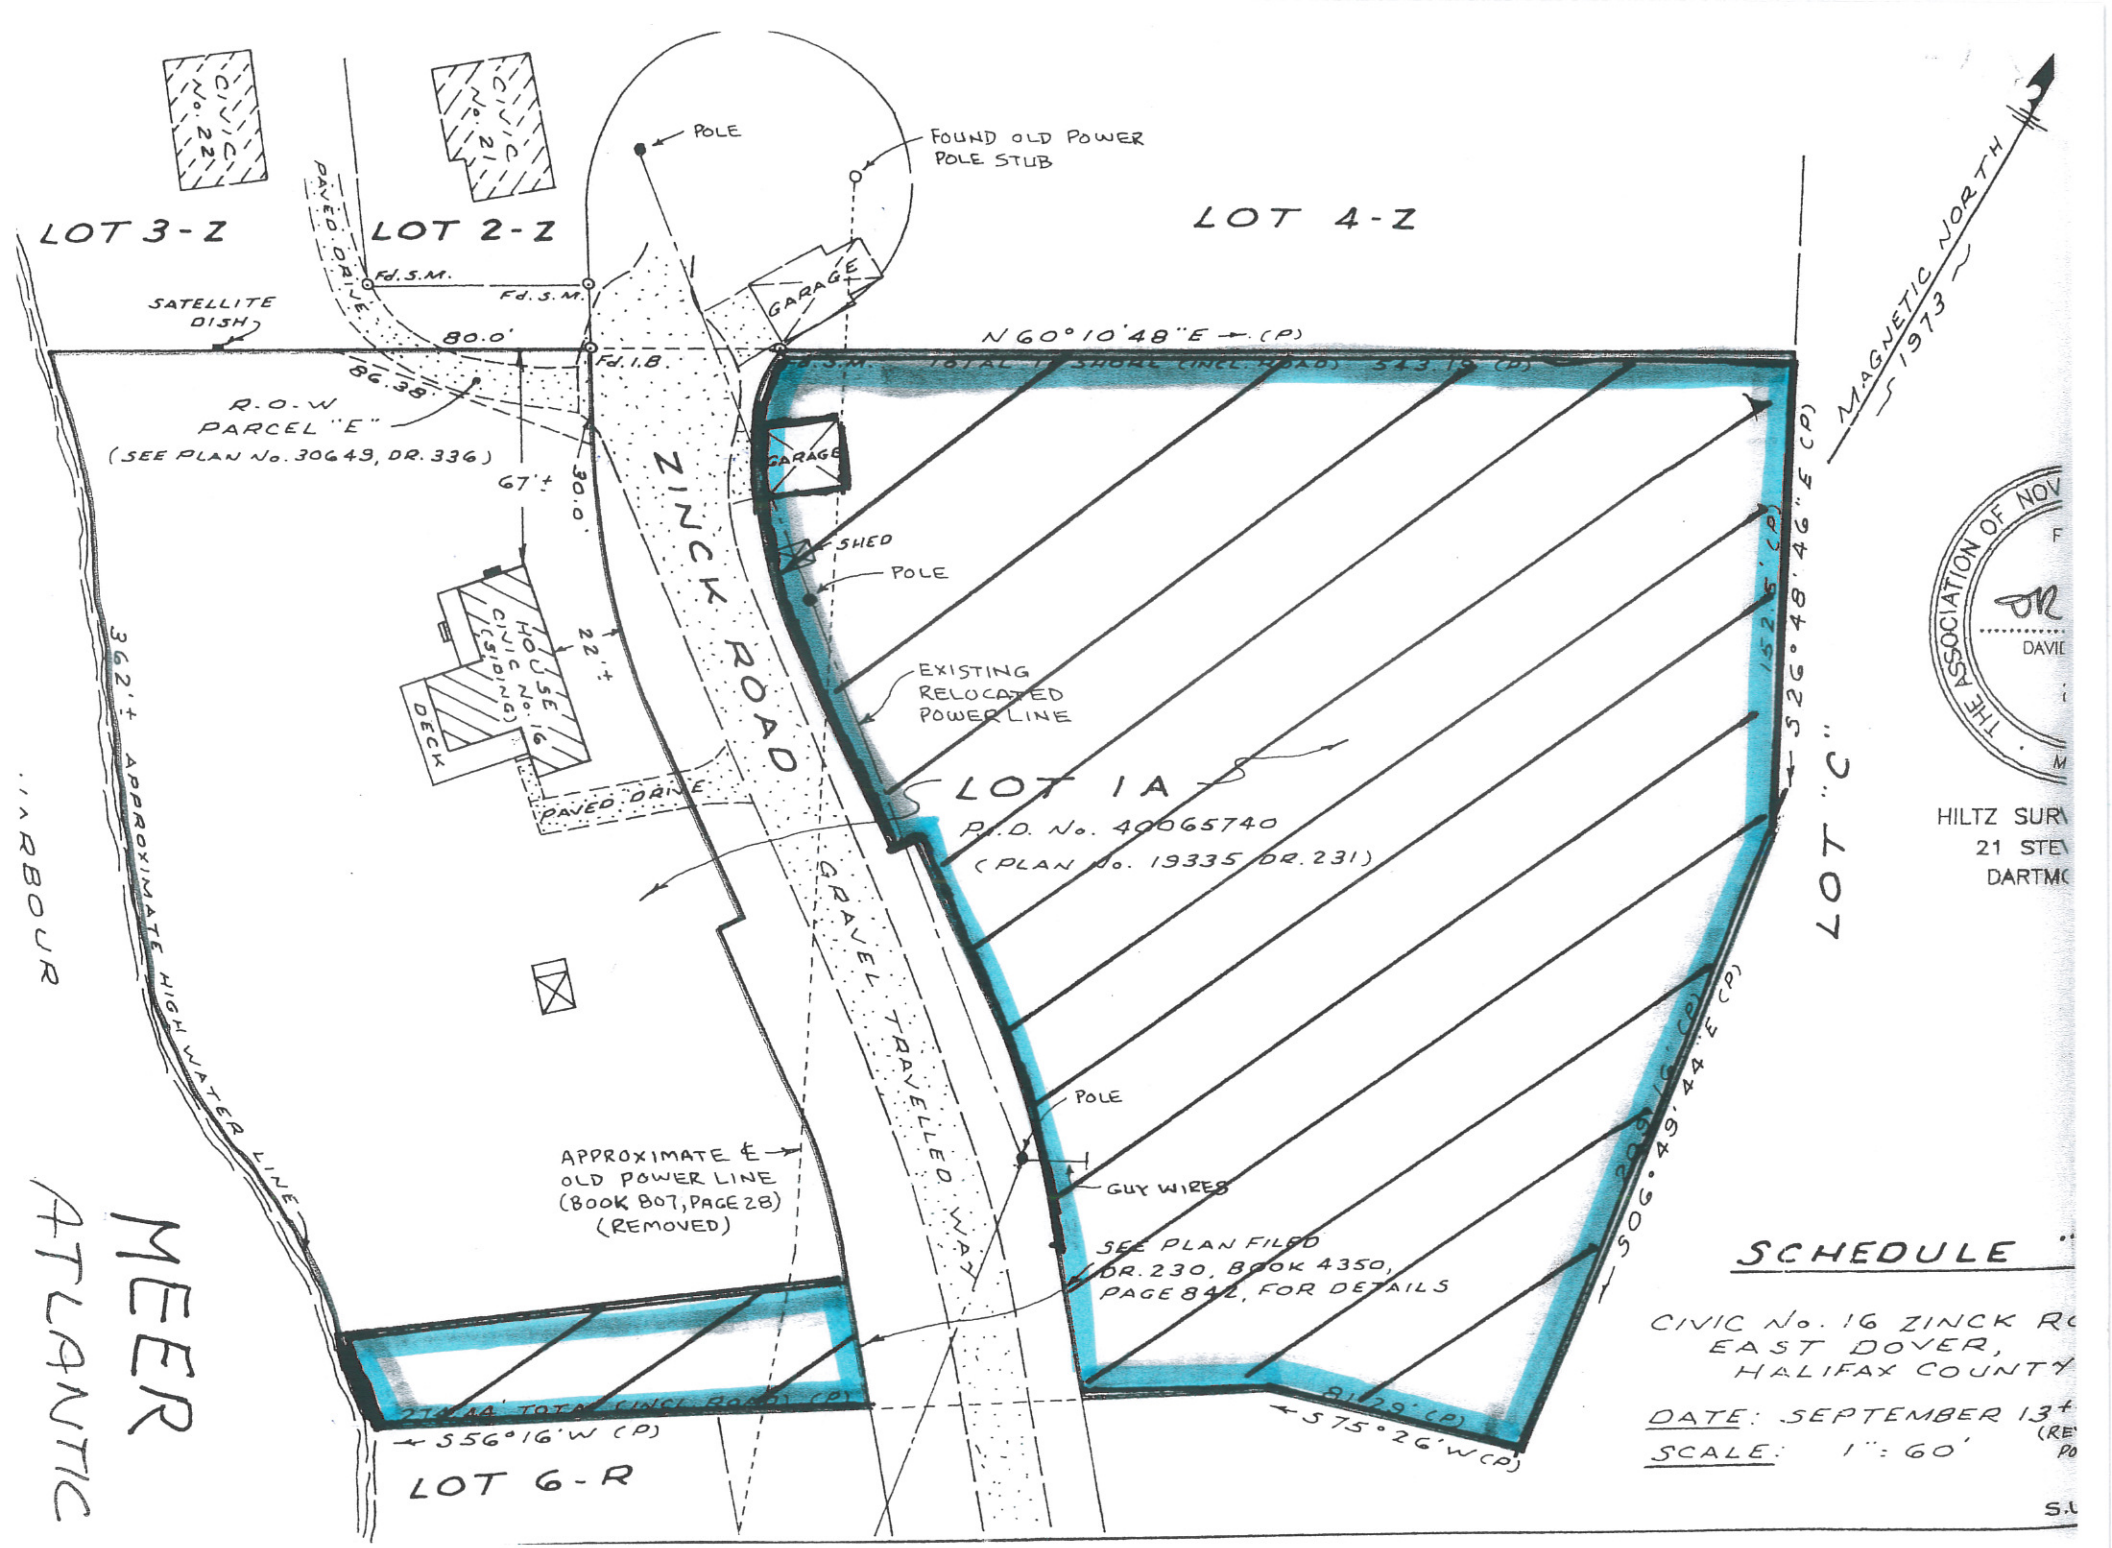
LOT 3-Z
LOT 2-Z
LOT 4-Z
CIVIC No. 22
CIVIC No. 21
PAVED DRIVE
Fd. S.M.
Fd. S.M.
POLE
FOUND OLD POWER POLE STUB
GARAGE
SATELLITE DISH
80.0'
Fd. I.B.
N 60° 10' 48" E (P)
TOTAL SHORE (INCL. ROAD) 343.1 (P)
MAGNETIC NORTH
1973
R.O.W PARCEL "E"
(SEE PLAN No. 30649, DR. 336)
86.38'
67'±
30.0'
GARAGE
SHED
POLE
ZINCK ROAD
HOUSE
CIVIC No. 16
(SIDING)
DECK
22'±
EXISTING RELOCATED POWERLINE
PAVED DRIVE
LOT 1A
P.I.D. No. 40065740
(PLAN No. 19335 DR. 231)
LOT "C"
S 26° 48' 46" E (P)
152.5' (P)
362'± APPROXIMATE HIGH WATER LINE
GRAVEL TRAVELLED WAY
POLE
GUY WIRES
APPROXIMATE ℄ OLD POWER LINE (BOOK 807, PAGE 28) (REMOVED)
SEE PLAN FILED DR. 230, BOOK 4350, PAGE 842, FOR DETAILS
S 06° 49' 44" E (P)
209.16' (P)
S 75° 26' W (P)
91.29' (P)
S 56° 16' W (P)
LOT 6-R
ARBOUR
MEER
ATLANTIC
SCHEDULE
CIVIC No. 16 ZINCK RO
EAST DOVER,
HALIFAX COUNTY
DATE: SEPTEMBER 13
SCALE: 1" = 60'
THE ASSOCIATION OF NOV
HILTZ SUR
21 STE
DARTMO