BOUNDARY LINE AGREEMENT

We, the undersigned, JOHN S. DERRICK, KATHARINE A. DERRICK, and HELEN A. TURNER, owners of adjacent property at Lahave, County of Lunenburg, Province of Nova Scotia, Canada, hereby agree between ourselves, our heirs, successors, and assigns that the line lettered (A)-(B) as shown on this Plan of Survey to be the correct and satisfactory division line between our respective properties and is henceforth the established boundary line thereof.

IN WITNESS THEREOF, we have here unto subscribed our names and affixed our seals this 15th day of NOVEMBER, 1988, A.D.

SIGNED, SEALED & DELIVERED
IN THE PRESENCE OF
Wayne S. Mailman
PROVINCE OF NOVA SCOTIA,
COUNTY OF LUNENBURG, SS.

J. S. Derrick
JOHN S. DERRICK

Katharine A. Derrick
KATHARINE A. DERRICK

HELEN A. TURNER

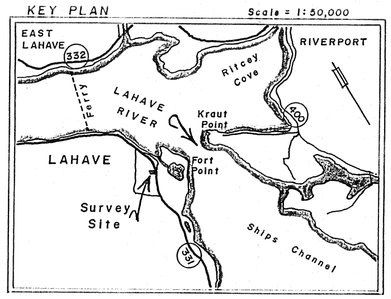

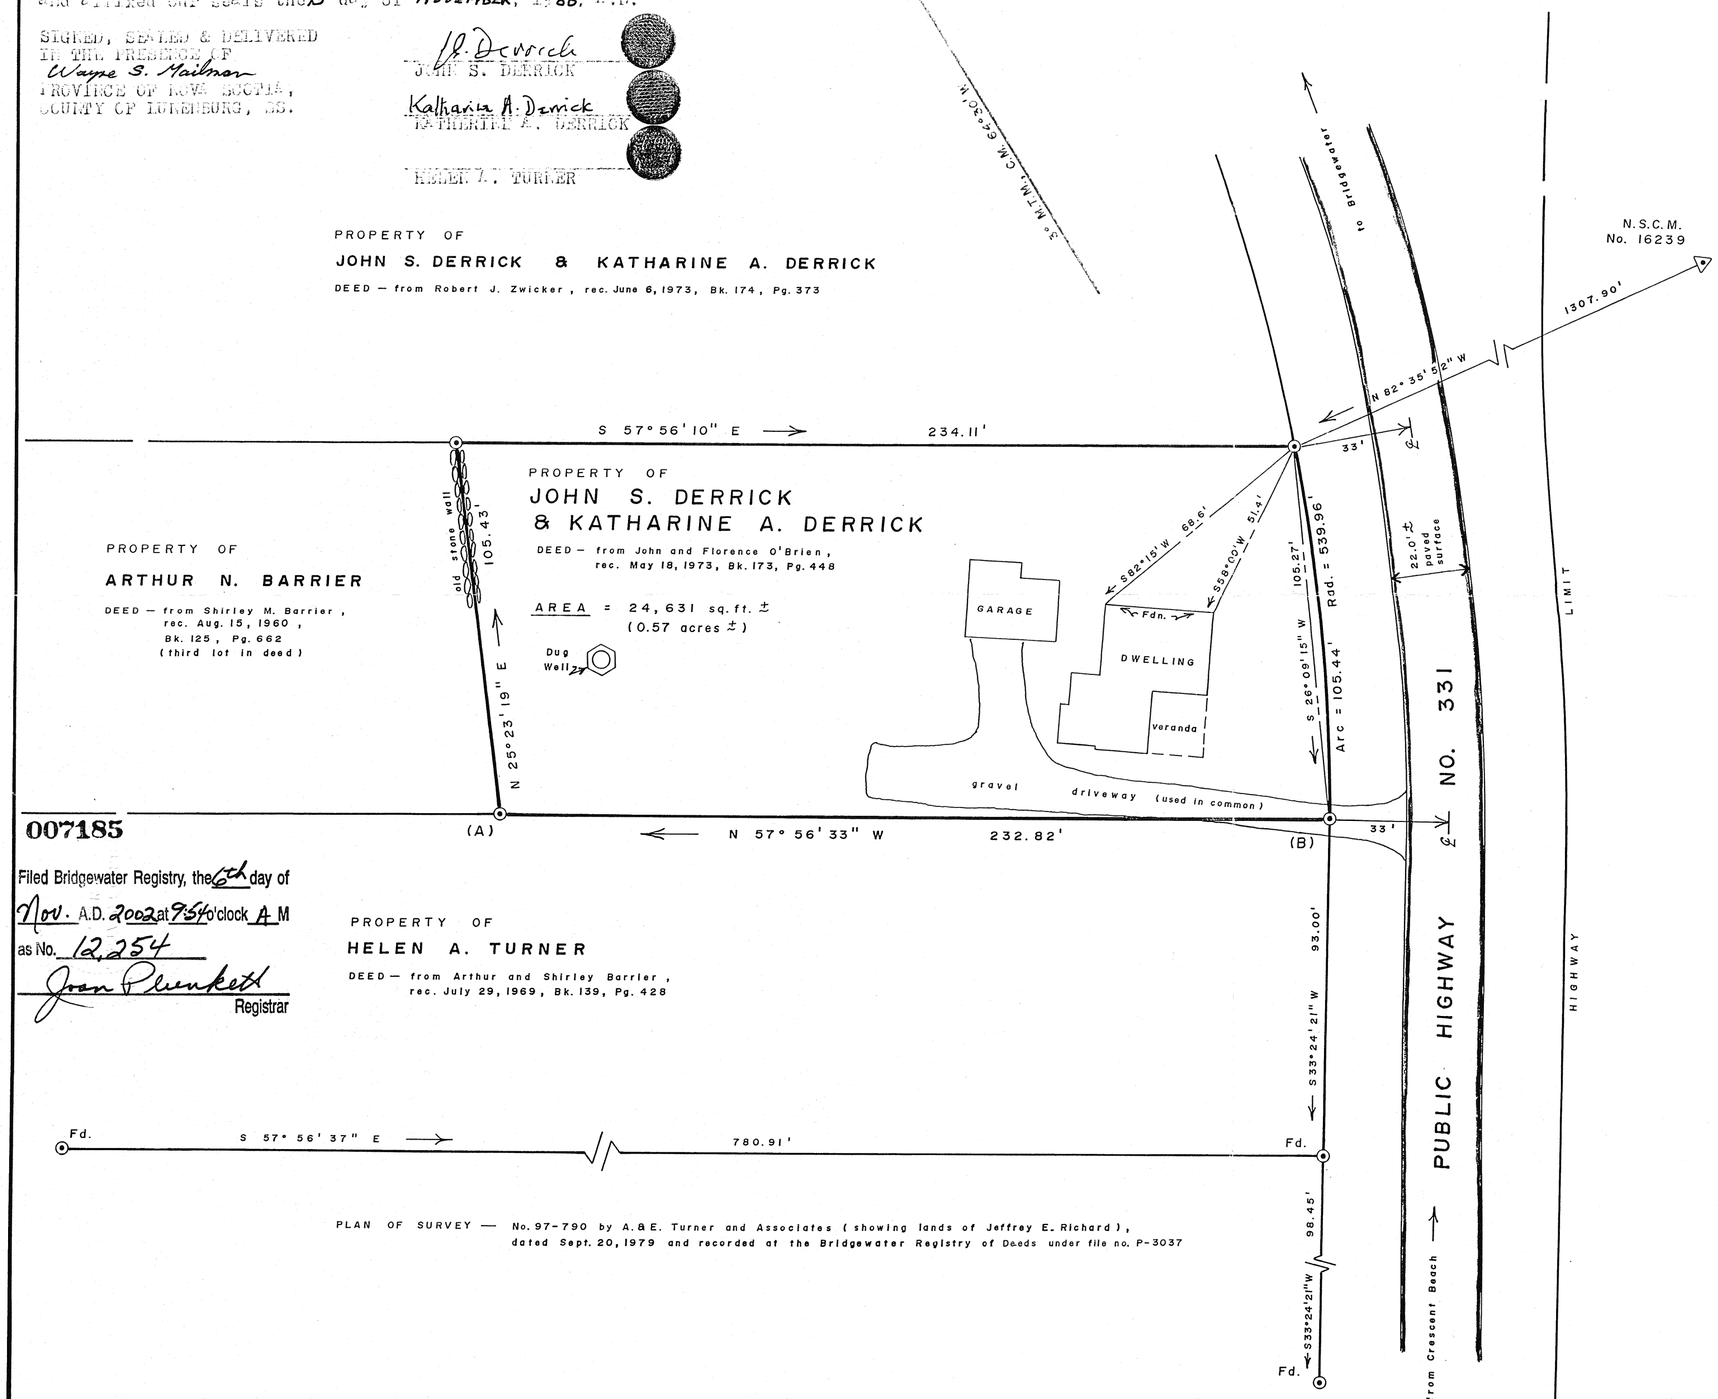

PLAN OF SURVEY — No. 97-790 by A.&E. Turner and Associates (showing lands of Jeffrey E. Richard), dated Sept. 20, 1979 and recorded at the Bridgewater Registry of Deeds under file no. P-3037

LEGEND

	BOUNDARY OF LANDS DEALT WITH	NSCM	NOVA SCOTIA COORDINATE MONUMENT
	TIE LINE		SURVEY MARKER
	LINE NOT TO SCALE		
	FENCE	I.B.	IRON BAR
℄	CENTERLINE	I.P.	IRON PIPE
B.C.	BEGIN CURVE		"X" CUT IN ROCK
E.C.	END CURVE		WOODEN POST
Fdn.	FOUNDATION		CONCRETE NAIL
Fin.	FINISH	Spk.	SPIKE
	UTILITY POLE	Fd.	FOUND

Bearings are Nova Scotia Coordinate System Grid Bearings referred to central meridian 64°30' W, being derived from observations taken on Control Monuments No. 16239 and No. 16238.

Adjustments to Field Measurements — none
Scale Factor — not applied

Traverse Precision = 1 in 5,276

Surveyor's Certificate

I, Wayne S. Mailman, Nova Scotia Land Surveyor, hereby certify that the survey represented by this plan was conducted under my supervision, and that the survey and plan were made in accordance with the Nova Scotia Land Surveyors Act and the regulations made thereunder.

Dated this 15th day of NOVEMBER 19 88

Wayne S. Mailman N.S.L.S.

THE ASSOCIATION OF NOVA SCOTIA LAND SURVEYORS — FOUNDED 1951 — Wayne S. Mailman — WAYNE S. MAILMAN — 589 — MEMBER

PLAN OF SURVEY

SHOWING — PROPERTY OF **JOHN S. DERRICK & KATHARINE A. DERRICK.**

LOCATION — LAHAVE, LUNENBURG COUNTY, NOVA SCOTIA

WAYNE S. MAILMAN
NOVA SCOTIA LAND SURVEYOR NO. 589
BRIDGEWATER, N. S.

DRAWN BY:	DATE:	SCALE:
Wayne Mailman	November 15, 1988	1" = 30'
THIS SURVEY WAS EXECUTED DURING THE PERIOD — Oct. 31 to Nov. 9, 1988		PLAN NO.: D-6

12,254